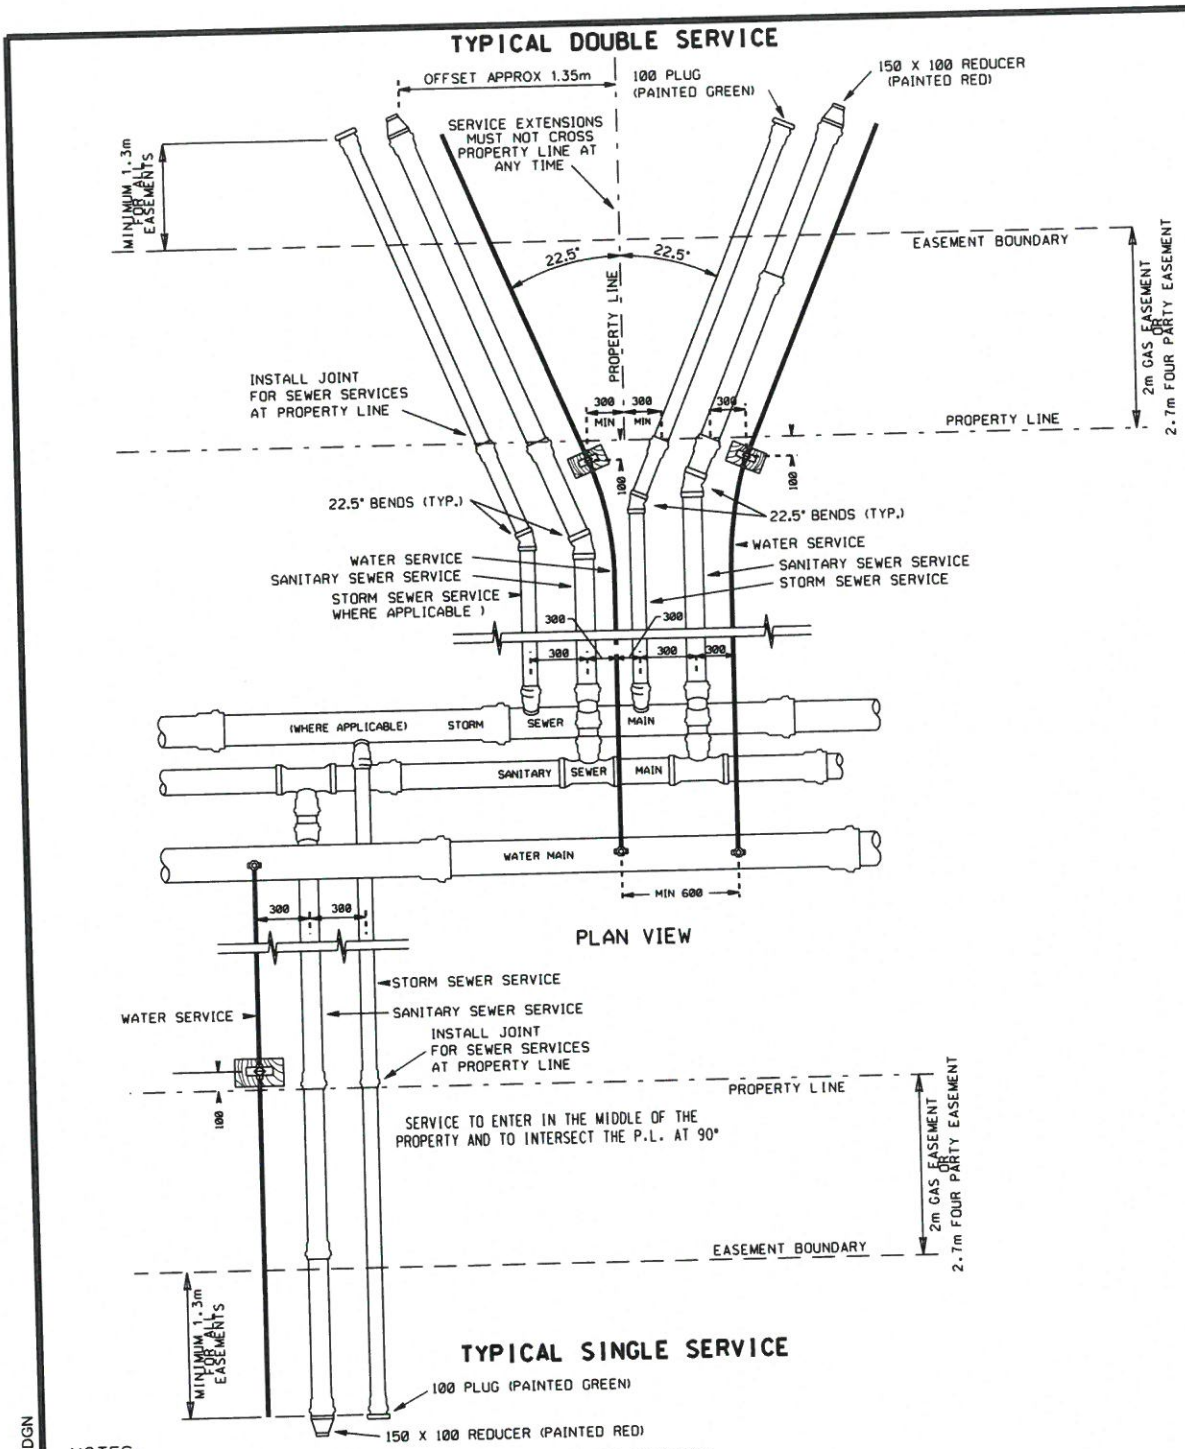

NOTES:

1. ALL DIMENSIONS ARE IN MILLIMETRES UNLESS OTHERWISE SPECIFIED.
2. WATER AND SEWER SERVICES MAY BE EXTENDED BEYOND GAS EASEMENT.
3. EPCOR AND THE CITY ACCEPT NO RESPONSIBILITY FOR THE CONSTRUCTION OR MAINTENANCE OF SERVICES INSTALLED WITHIN PRIVATE PROPERTY.
4. MARK ENDS OF SERVICES WITH A 50mm X 100mm X 750mm STAKE PROTRUDING 450mm ABOVE GROUND AND PAINTED BLUE. MARK THE CURB CONTROL VALVE WITH A SIMILAR STAKE PAINTED RED.
5. PERMEABLE FILTER CLOTH MUST BE USED ON THE END OF SERVICES TO PREVENT INTRUSION OF DEBRIS AND TO ALLOW FLOW TESTING OF CURBSTOP.
6. REFER TO APPLICABLE SECTIONS OF THESE STANDARDS FOR REQUIREMENTS FOR SEWERS AND SEWER SERVICES.
7. SANITARY AND STORM SERVICES MUST HAVE A BELL AT PROPERTY LINE.
8. ENSURE NO SEWER JOINT WITHIN 1.5m OF CROSSING LOCATION.
9. TAPPED MAINSTOPS ARE TO BE STAGGERED FROM CROWN TO 30° OF PIPE WITH 1-3 THREADS SHOWING.

SERVICE EXTENSION INTO PRIVATE PROPERTY (BEYOND GAS EASEMENT)

APPROVED	DRAWN BY	APPROVED	DRAWING NUMBER
MARCH 2017	DV/CW	DIRECTOR, WATER DISTRIBUTION AND TRANSMISSION	2514-09
SCALE	CHECKED BY		REVISION 0
N T S	David M.		

20170215 10:22 cawright 2514-9.DGN